


SHORE STRUCTURE PLANS FOR GREENE PROJECT 705 E. LAKESHORE DRIVE

VILLAGE OF KELLEYS ISLAND

IN
COUNTY OF ERIE

STATE OF OHIO

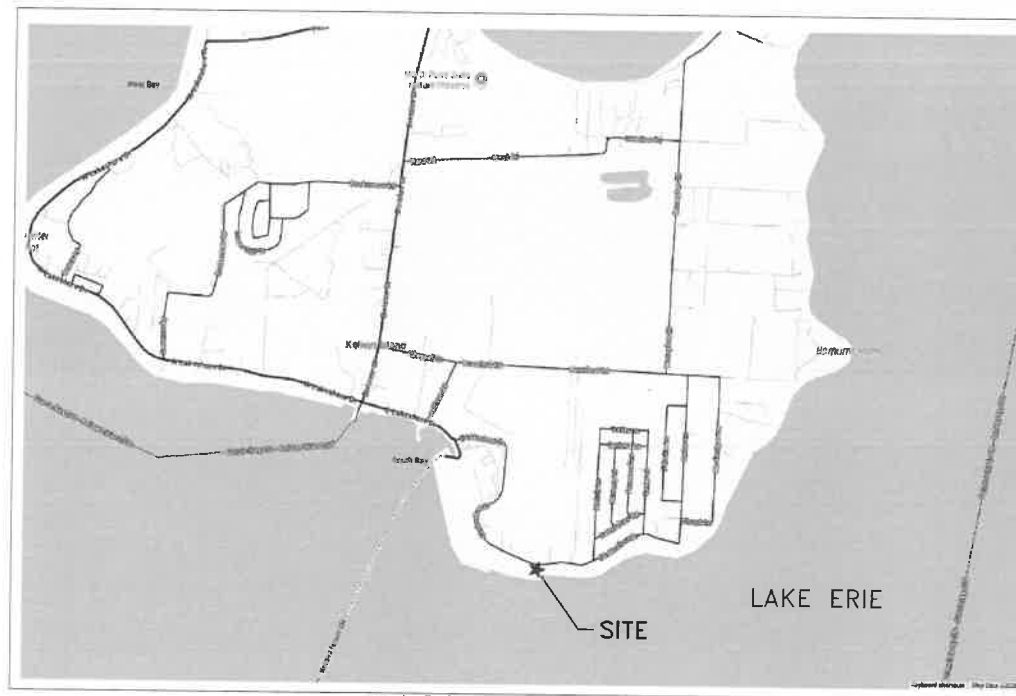

 **LOCATION MAP**
NOT TO SCALE

OWNER:

DAVID GREENE
3458 GRANGER ROAD
MEDINA, OH 44256

DRAWING INDEX

TITLE SHEET
EXISTING SURVEY
PROPOSED PLAN
PROPOSED SECTION
SUBMERGED LANDS LEASE PLAT
CRIB PIER DETAILS
CONCRETE PIER DETAILS
CONCRETE PIER DETAILS

EN-1
EN-2
EN-3
EN-4
EN-5
EN-6
EN-7
EN-8


ENGINEERED TECHNICAL SOLUTIONS
Site Design
Erosion Control
Ecological Utility

27330 Center Ridge Road
Westlake, Ohio 44145
Phone: (440) 899-8880
www.engineeredtechnical.com

ISSUE	DATE	DESCRIPTION
PRELIM	09-21-26	REVIEW

DWG. NO.:
EN-1
ISSUE:
PRELIM

1. ALL ELEVATIONS REFERENCE IGLD 1985
2. ALL SAND AND GRAVEL LOCATED BELOW THE PROPOSED FILL MATERIAL SHALL BE EXCAVATED AND SIDECAST INTO THE LITTORAL DRIFT IN LESS THAN THREE FEET OF WATER EITHER IMMEDIATELY EAST OR LEAKWARD OF THE PROJECT.
3. CONTRACTORS MUST SUBMIT STONE TICKETS TO ETS UPON COMPLETION OF WORK. ETS MUST BE NOTIFIED IMMEDIATELY OF ANY REQUESTED CHANGES TO THE DESIGN, ACCOMPANIED BY A DETAILED AND CLEAR ACCOUNT OF THE REQUESTED CHANGES IN WRITING. CHANGES ARE ONLY TO BE MADE UPON WRITTEN APPROVAL BY ETS
4. CONTRACTORS ARE EXPECTED TO TAKE AND SUBMIT PHOTOGRAPHS TO ETS THROUGHOUT THE PROJECT AND UPON COMPLETION. WHENEVER POSSIBLE, PHOTOGRAPHS SHOULD BE TAKEN FROM CONSISTENT LOCATIONS. TYPICAL PHOTOS SHOULD INCLUDE CAPTIONS OR DESCRIPTIONS, ALONG WITH THE DATE THE PHOTOS WAS TAKEN, TO HIGHLIGHT KEY ASPECTS AND PROJECT CHANGES.

 

ENGINEERED TECHNICAL SOLUTIONS
 Site Design
 Erosion Control
 Ecological • Utility

27330 Center Ridge Road
 Westlake, Ohio 44145
 Phone: (440) 899-6980
www.mcdonaldtechnical.com

REVISIONS:
19-19-26

1"=30'

SCALE:

PROJECT: GREENE PROJECT
705 E. LAKESHORE DRIVE

LOCATION: KELLEYS ISLAND, OH 43438


DWG. TITLE:

DWG. NO.:
EN-2

ISSUE:
PRELIM

GENERAL NOTES:

1. ALL ELEVATIONS REFERENCE IGLD 1985
2. ALL SAND AND GRAVEL LOCATED BELOW THE PROPOSED FILL MATERIAL SHALL BE EXCAVATED AND SIDECAST INTO THE LITTORAL DRIFT IN LESS THAN THREE FEET OF WATER EITHER IMMEDIATELY EAST OR LAKEWARD OF THE PROJECT.
3. CONTRACTORS MUST SUBMIT STONE TICKETS TO ETS UPON COMPLETION OF WORK. ETS MUST BE NOTIFIED IMMEDIATELY OF ANY REQUESTED MODIFICATIONS TO THE DESIGN, ACCOMPANIED BY A DETAILED AND CLEAR ACCOUNT OF THE REQUESTED CHANGES IN WRITING. CHANGES ARE ONLY TO BE MADE UPON WRITTEN APPROVAL BY ETS
4. CONTRACTORS ARE EXPECTED TO TAKE AND SUBMIT PHOTOGRAPHS TO ETS THROUGHOUT THE PROJECT AND UPON COMPLETION. WHENEVER POSSIBLE, PHOTOGRAPHS SHOULD BE TAKEN FROM CONSISTENT LOCATIONS. TYPICAL PHOTOS SHOULD INCLUDE CAPTIONS OR DESCRIPTIONS, ALONG WITH THE DATE THE PHOTOS WAS TAKEN, TO HIGHLIGHT KEY ASPECTS AND PROJECT CHANGES.

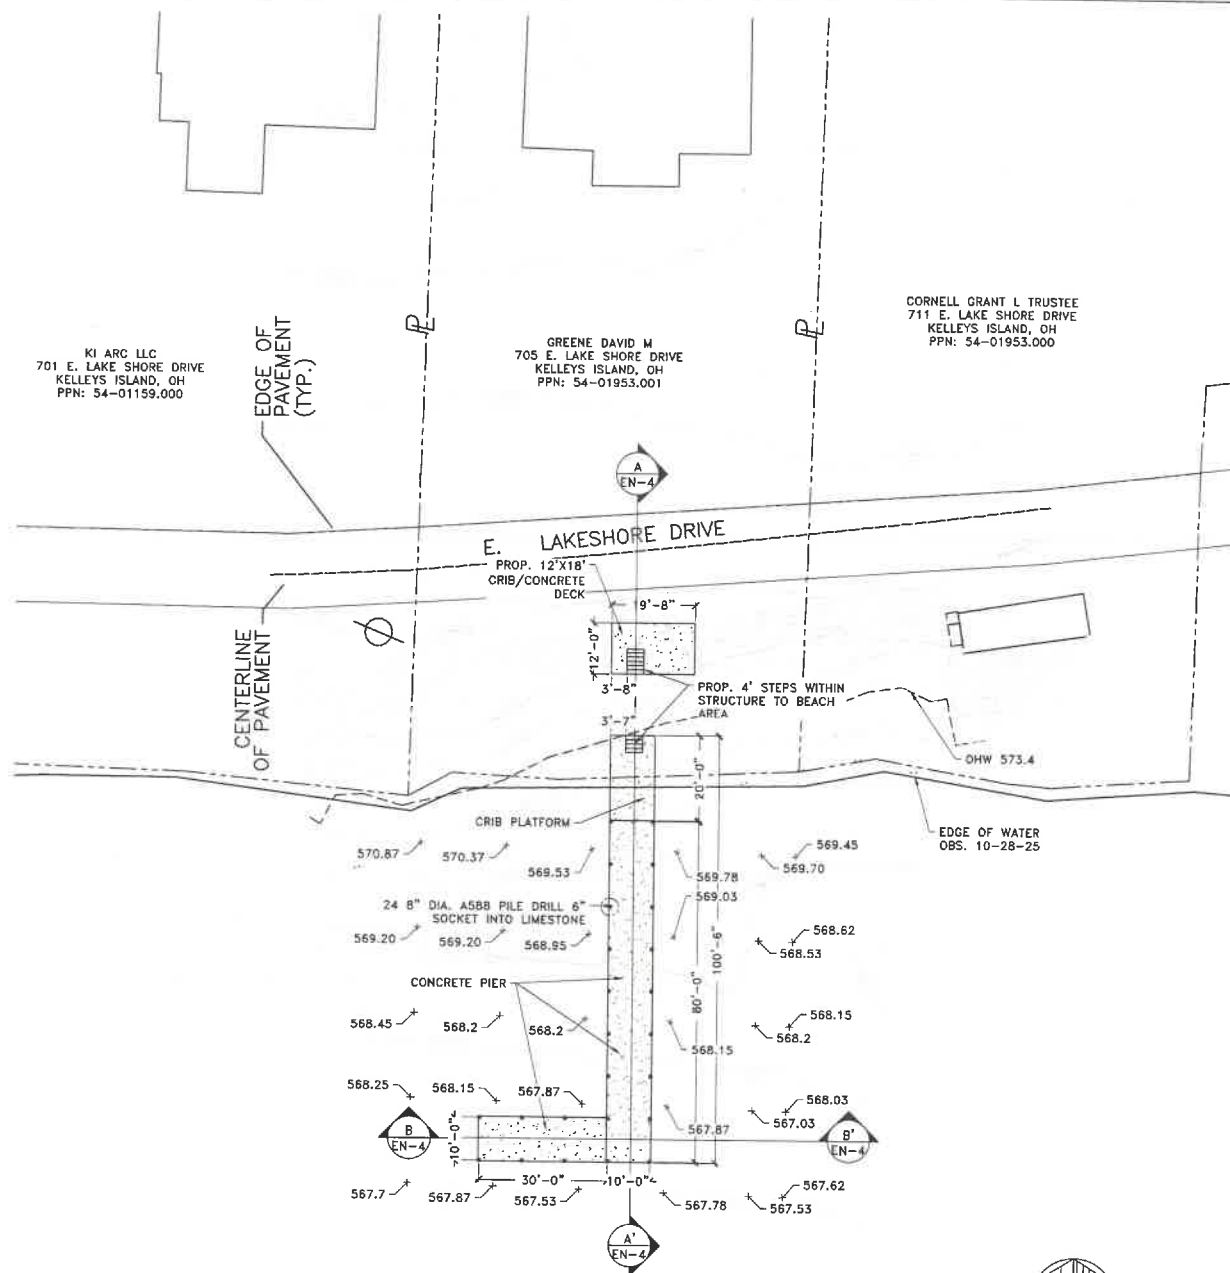

ERRORS & OMISSIONS:

IF ANY ERRORS OR OMISSIONS APPEAR ON THE DRAWINGS THE CONTRACTOR SHALL IMMEDIATELY NOTIFY THE OWNER OR ENGINEER/ARCHITECT IN WRITING OF SUCH ERRORS OR OMISSIONS. THE DRAWINGS ARE A GUIDE, ANY WORK NOT INDICATED IN DRAWINGS, BUT NECESSARY TO COMPLETE THE ENTIRE WORK SHALL BE FURNISHED, PERFORMED, AND DONE AS IF THE SAME WERE INDICATED IN THE CONSTRUCTION DOCUMENTS. CONTRACTOR TO FIELD VERIFY ALL DIMENSIONS PRIOR TO CONSTRUCTION AND NOTIFY ENGINEER/ARCHITECT IMMEDIATELY OF ANY CONFLICTS.


ENGINEERED TECHNICAL SOLUTIONS
Site Design
Erosion Control
Ecological / Utility
27330 Center Ridge Road
Westlake, Ohio 44146
Phone: 440.251.0000
www.etsolutions.com




REVISIONS:
07-21-18
07-30-18
09-21-20
09-28-20
1" = 20'
SCALE:
DATE:
DRAWN BY: E.M./J.E.
CHECKED BY: P.J.S.

PROJECT:
GREENE PROJECT
705 E. LAKESHORE DRIVE
LOCATION:
KELLEYS ISLAND, OH 43438

DWG. TITLE:
PROPOSED PLAN

DWG. NO.:
EN-3
ISSUE:
PRELIM

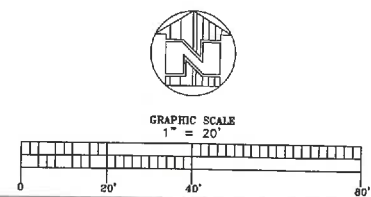

 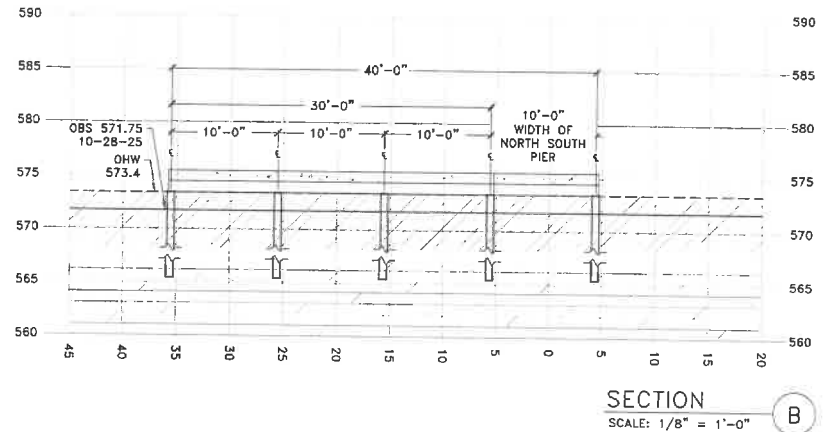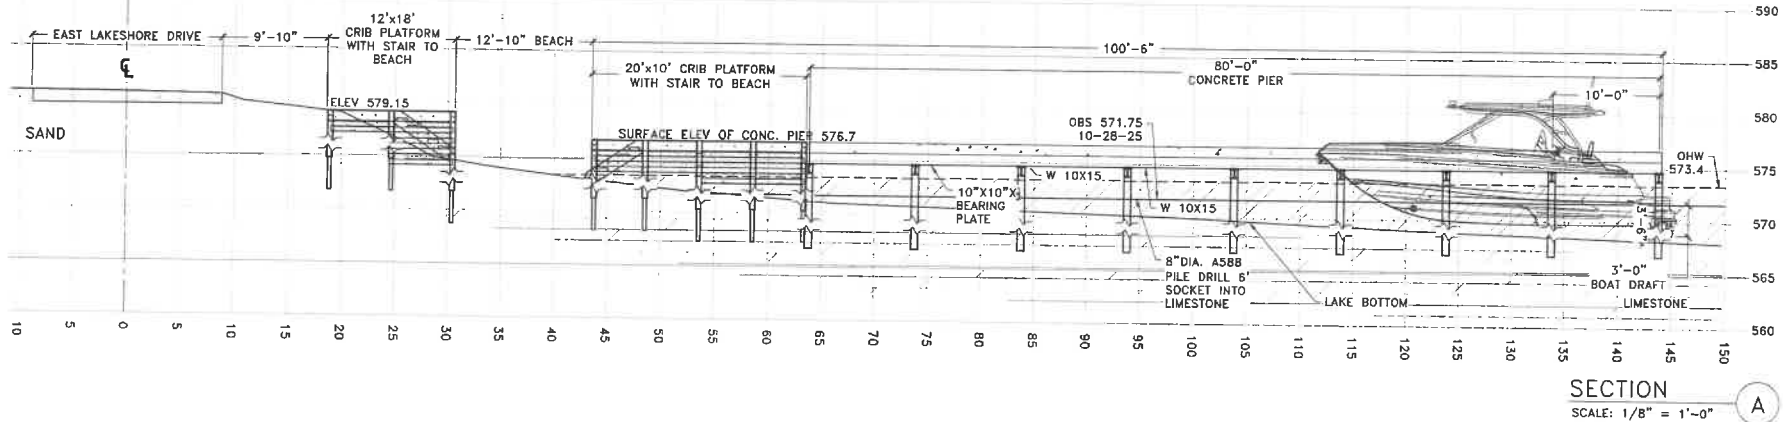

ERRORS & OMISSIONS:
IF ANY ERRORS OR OMISSIONS APPEAR ON THE DRAWINGS THE CONTRACTOR SHALL IMMEDIATELY NOTIFY THE OWNER OR ENGINEER/ARCHITECT IN WRITING OF SUCH ERRORS OR OMISSIONS. THE DRAWINGS ARE A GUIDE, ANY WORK NOT INDICATED IN DRAWINGS, BUT NECESSARY TO COMPLETE THE ENTIRE WORK SHALL BE FURNISHED, PERFORMED, AND DONE AS IF THE SAME WERE INDICATED IN THE CONSTRUCTION DOCUMENTS. CONTRACTOR TO FIELD VERIFY ALL DIMENSIONS PRIOR TO CONSTRUCTION AND NOTIFY ENGINEER/ARCHITECT IMMEDIATELY OF ANY CONFLICTS.



ENGINEERED TECHNICAL SOLUTIONS
Site Design
Ecological
Ecological Utility
27330 Center Ridge Road
Westlake, Ohio 44145
Phone: (440) 898-0800
www.etsolutions.com

PROJECT: GREENE PROJECT
705 E. LAKESHORE DRIVE
LOCATION: KELLEYS ISLAND, OH 43438
REVISIONS:
07-10-26
09-18-26
09-18-26
SCALE: 1/8" = 1'-0"
DATE: 09-21-26
DRAWN BY: E.M.
CHECKED BY: P.J.S.

DWG. TITLE: PROPOSED SECTIONS

DWG. NO.: EN-4
ISSUE: PRELIM

ERRORS & OMISSIONS:
 IF ANY ERRORS OR OMISSIONS APPEAR ON THE DRAWINGS THE CONTRACTOR
 SHALL IMMEDIATELY NOTIFY THE OWNER OR ENGINEER/ARCHITECT IN WRITING
 OF SUCH ERRORS OR OMISSIONS. THE DRAWINGS ARE A GUIDE, ANY WORK
 NOT INDICATED IN DRAWINGS, BUT NECESSARY TO COMPLETE THE ENTIRE
 WORK SHALL BE FURNISHED, PERFORMED, AND DONE AS IF THE SAME WERE
 INDICATED IN THE CONSTRUCTION DOCUMENTS.
 CONTRACTOR TO FIELD VERIFY ALL DIMENSIONS PRIOR TO CONSTRUCTION
 AND NOTIFY ENGINEER/ARCHITECT IMMEDIATELY OF ANY CONFLICTS.

 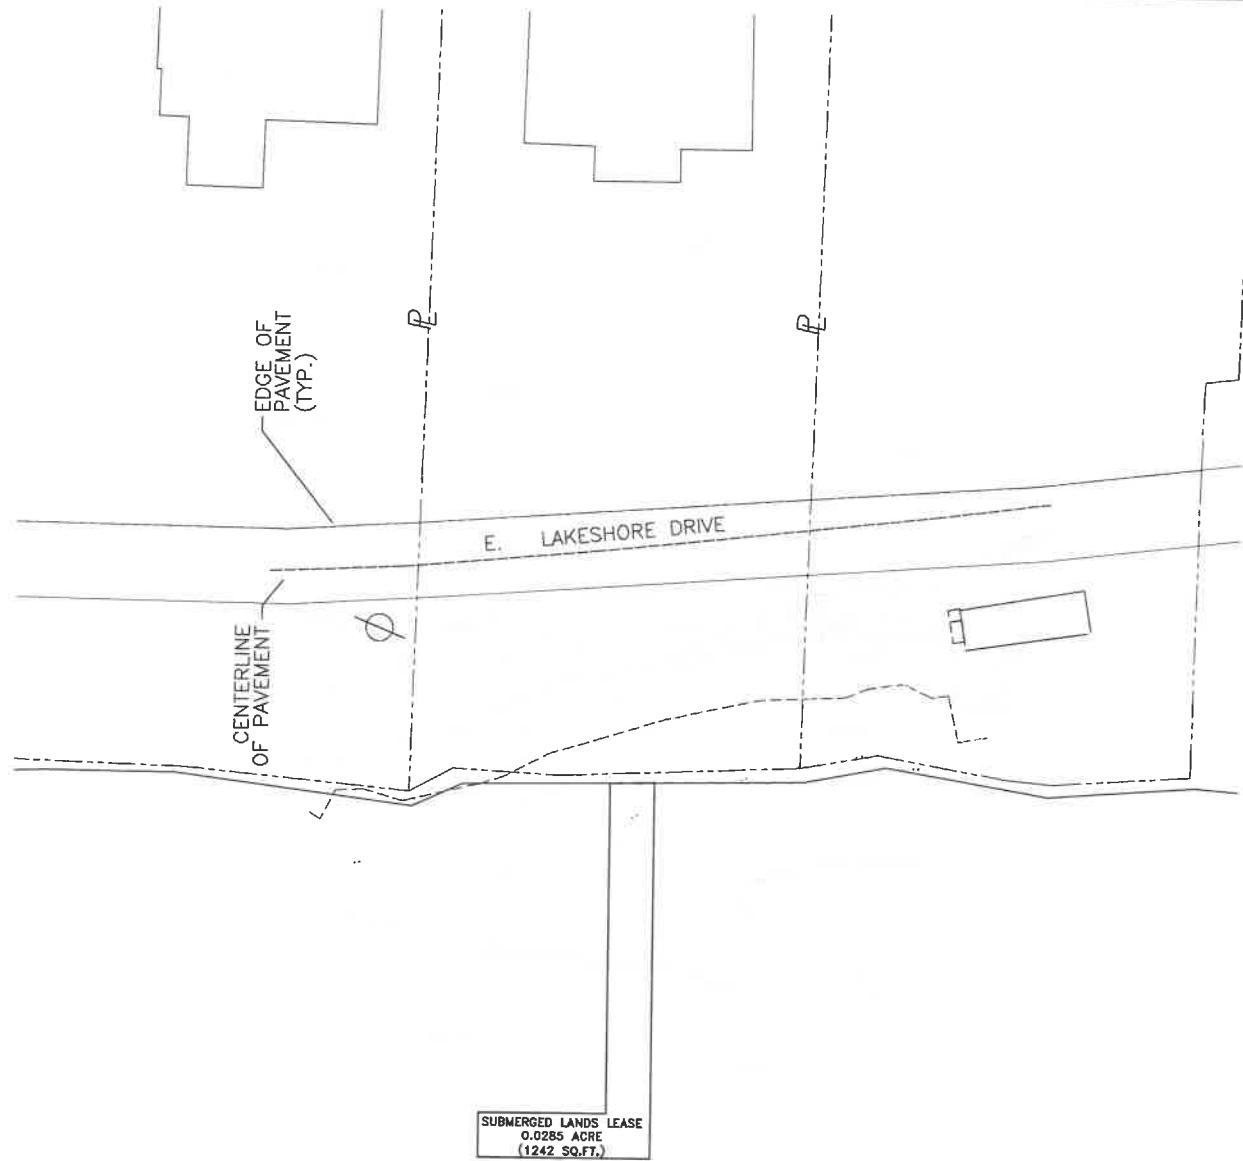

ENGINEERED TECHNICAL SOLUTIONS
 Site Design
 Engineering
 Ecological
 Utility
 27330 Center Ridge Road
 Westlake, Ohio 44145
 Phone: (440) 899-6880
 www.etsolutionsinc.com

PROJECT: GREENE PROJECT
 705 E. LAKESHORE DRIVE
 LOCATION: KELLEYS ISLAND, OH 43438

SCALE: 1" = 20'
 DATE: 09-21-26
 DRAWN BY: J.A.L.
 CHECKED BY: J.A.S.







REVISIONS:
 09-21-26

DWG. TITLE:
 SUBMERGED LANDS
 LEASE PLAN

DWG. NO.: EN-5
 ISSUE: PRELIM

12" CONCRETE W/ 1 1/2"X18 GA COMPOSITE DECKING DETAILS

CRIB PIER DETAILS

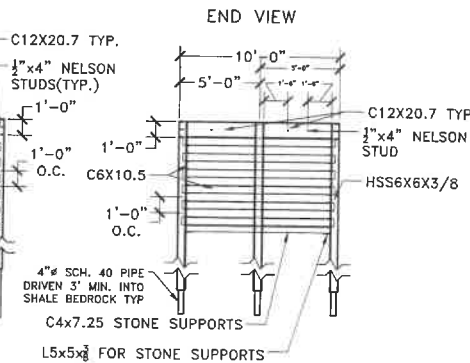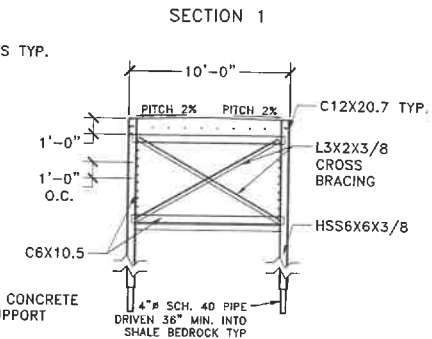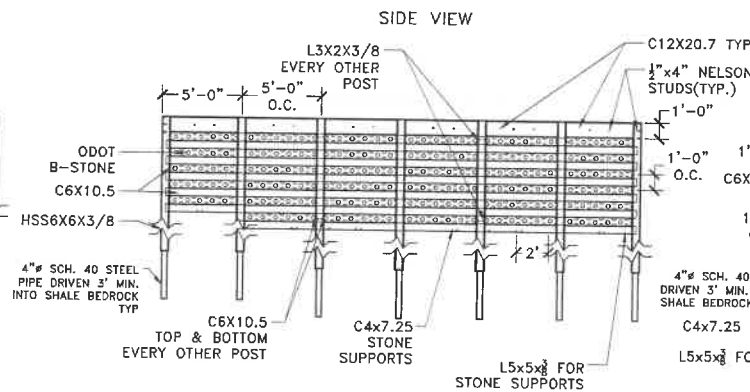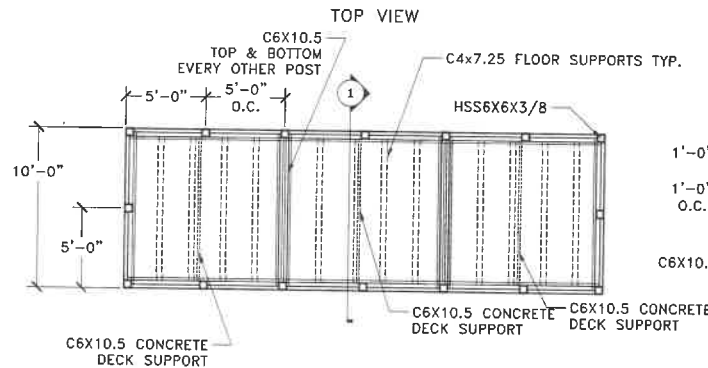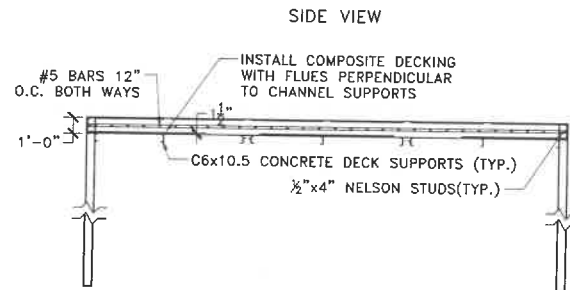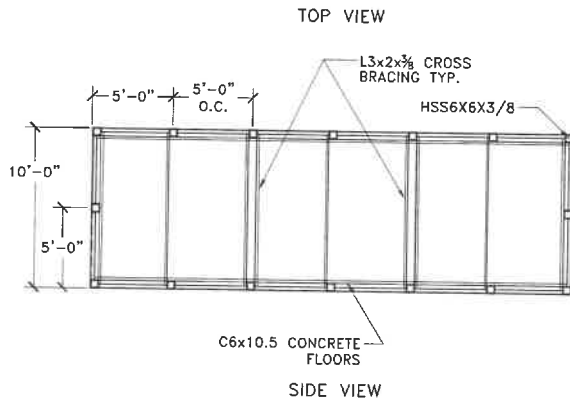

CONCRETE SPECIFICATIONS

1. CONCRETE SHALL BE PRODUCED WITH TYPE 1 PORTLAND CEMENT CONFORMING TO ASTM-C150.
2. FINE AGGREGATE SHALL CONSIST OF NATURAL OR MANUFACTURED SAND, CLEAN, HARD, DURABLE PARTICLES CONFORMING TO ASTM-C33.
3. COARSE AGGREGATE SHALL CONSIST OF CRUSHED GRAVEL OR CRUSHED STONE OF HARD DURABLE PARTICLES CONFORMING TO ASTM-C33.
4. MIXING WATER SHALL BE CLEAN, FRESH AND POTABLE.
5. THE CONCRETE MIX DESIGN SHALL CONSISTENTLY PRODUCE CONCRETE HAVING A 28 DAY STRENGTH OF 4000 PSI.
6. CONCRETE MIXTURES SHALL COMPLY WITH THE FOLLOWING CODES AND STANDARDS:
 - 6.a. ACI 301 SPECIFICATIONS FOR STRUCTURAL CONCRETE
 - 6.b. ACI 318 BUILDING CODE REQUIREMENTS FOR STRUCTURAL CONCRETE
 - 6.c. ASTM-C94 STANDARD SPECIFICATIONS FOR READY-MIXED CONCRETE
7. CONCRETE SURFACES SUBJECTED TO FREEZING AND THAWING CYCLES SHALL CONTAIN AN AIR ENTRAINMENT OF 6%± 1% AIR ENTRAINING ADMIXTURE SHALL CONFORM TO ASTM-C260.
8. CURING OF CONCRETE MAY BE OBTAINED BY APPLYING A LIQUID MEMBRANE CURING COMPOUND MEETING THE REQUIREMENTS OF ASTM-C309 OR BY APPLYING A MOISTURE COVER APPROVED BY THE ENGINEER.
9. CALCIUM CHLORIDE SHALL NOT BE USED.
10. NO CONTROL JOINTS (SAW CUT OR HAND TOOLED) SHALL BE DONE UNLESS OTHERWISE SPECIFIED.
11. CONCRETE MUST BE DISCHARGED AND PLACED WITHIN 90 MINUTES AFTER WATER IS ADDED TO THE MIX.
12. EXPANSION JOINTS SHALL BE 1/2" WIDE WITH FILLER MEETING ASTM-D1751 SPECIFICATIONS.

NOTES


1. REINFORCE CONCRETE CAP WITH #5 REBAR SPACED AT 12" LONGITUDINAL AND TRANSVERSE DIRECTIONS. ALLOW 2" OF COVER OVER ALL REBAR.
2. EXTEND VERTICAL PILE 4" INTO CONCRETE CAP.
3. ALL CONNECTIONS FULLY WELDED WITH 1/2" FILLET.
4. FILL ANY EXISTING TRENCH WITH ODOT 601 TYPE "B" STONE.
5. DRIVE PILES MINIMUM 36" INTO SHALE BEDROCK.
6. CONNECT CRIBS WITH 4"x1" BOLTS THROUGH STEEL PILES AND TUBES.

CONCRETE REINFORCING SPECIFICATIONS

1. REINFORCING STEEL BARS SHALL BE GRADE 60 AND COMPLY WITH ASTM-A615.
2. WELDED WIRE REINFORCEMENT (WIRE FABRIC) SHALL MEET THE SPECIFICATIONS OF ASTM-A1064/A1064M.
3. REINFORCING BARS SHALL BE INSTALLED IN ACCORDANCE WITH CRSI MANUAL OF STANDARD PRACTICE.
4. SPLICING OF BARS SHALL COMPLY WITH THE REQUIREMENTS OF ACI-328.
5. STEEL TIE WIRE SHALL CONFORM TO ASTM-A1064/A1064M.

GENERAL NOTES:

1. ALL ELEVATIONS REFERENCE IGLD 1985
2. ALL SAND AND GRAVEL LOCATED BELOW THE PROPOSED FILL MATERIAL SHALL BE EXCAVATED AND SIDECAST INTO THE LITTORAL DRIFT IN LESS THAN THREE FEET OF WATER EITHER IMMEDIATELY EAST OR LAKEWARD OF THE PROJECT.
3. CONTRACTORS MUST SUBMIT STONE TICKETS TO ETS UPON COMPLETION OF WORK. ETS MUST BE NOTIFIED IMMEDIATELY OF ANY REQUESTED MODIFICATIONS TO THE DESIGN, ACCOMPANIED BY A DETAILED AND CLEAR ACCOUNT OF THE REQUESTED CHANGES IN WRITING. CHANGES ARE ONLY TO BE MADE UPON WRITTEN APPROVAL BY ETS.
4. CONTRACTORS ARE EXPECTED TO TAKE AND SUBMIT PHOTOGRAPHS TO ETS THROUGHOUT THE PROJECT AND UPON COMPLETION. WHENEVER POSSIBLE, PHOTOGRAPHS SHOULD BE TAKEN FROM CONSISTENT LOCATIONS. TYPICAL PHOTOS SHOULD INCLUDE CAPTIONS OR DESCRIPTIONS, ALONG WITH THE DATE THE PHOTOS WAS TAKEN, TO HIGHLIGHT KEY ASPECTS AND PROJECT CHANGES.

 

ENGINEERED TECHNICAL SOLUTIONS
Site Design
Ecological Utility
27330 Center Ridge Road
Westlake, Ohio 44145
Phone: (440) 899-6980
www.etsinc.com

REVISIONS:
02-20-26
08-03-26
09-18-26
3/16"=1'-0"
SCALE: DATE: DRAWN BY: CHECKED BY: P.J.S.

PROJECT: GREENE PROJECT
705 E. LAKESHORE DRIVE
LOCATION: KELLEY'S ISLAND, OH 43438

DWG. TITLE: CRIB PIER DETAILS

DWG. NO.: EN-6
ISSUE: PRELIM

E. LAKE SHORE DRIVE

A
EN-4

NATURAL SHORELINE BASED ON 2020 AERIAL

CRIB PIER

DETAIL 1 TYP.

CONCRETE PIER

B
EN-4

A'
EN-4




LAKE ERIE

GENERAL NOTES:

1. ALL ELEVATIONS REFERENCE IGLD 1985
2. ALL SAND AND GRAVEL LOCATED BELOW THE PROPOSED FILL MATERIAL SHALL BE EXCAVATED AND SIDECAST INTO THE LITTORAL DRIFT IN LESS THAN THREE FEET OF WATER EITHER IMMEDIATELY EAST OR LAKEWARD OF THE PROJECT.
3. CONTRACTORS MUST SUBMIT STONE TICKETS TO ETS UPON COMPLETION OF WORK. ETS MUST BE NOTIFIED IMMEDIATELY OF ANY REQUESTED MODIFICATIONS TO THE DESIGN, ACCOMPANIED BY A DETAILED AND CLEAR ACCOUNT OF THE REQUESTED CHANGES IN WRITING. CHANGES ARE ONLY TO BE MADE UPON WRITTEN APPROVAL BY ETS
4. CONTRACTORS ARE EXPECTED TO TAKE AND SUBMIT PHOTOGRAPHS TO ETS THROUGHOUT THE PROJECT AND UPON COMPLETION. WHENEVER POSSIBLE, PHOTOGRAPHS SHOULD BE TAKEN FROM CONSISTENT LOCATIONS. TYPICAL PHOTOS SHOULD INCLUDE CAPTIONS OR DESCRIPTIONS, ALONG WITH THE DATE THE PHOTOS WAS TAKEN, TO HIGHLIGHT KEY ASPECTS AND PROJECT CHANGES.



PILE PLAN
SCALE: 1/8" = 1'-0"

  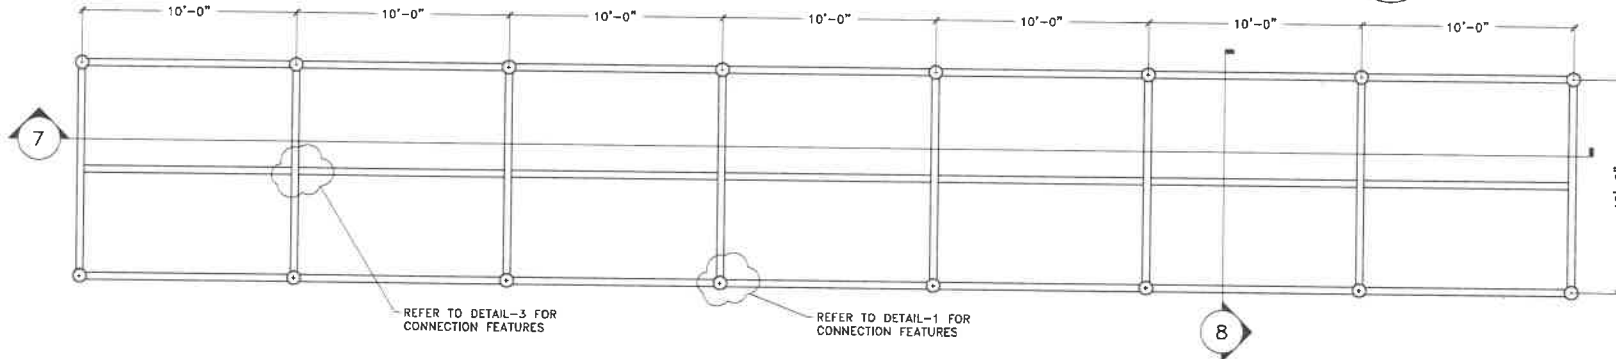

PIER CHANNEL PLAN
SCALE: 1/4" = 1'-0"

ENGINEERED TECHNICAL SOLUTIONS
Site Design
Ecological Utility
27330 Center Ridge Road
Westlake, Ohio 44145
phone: (440) 899-0800
www.etsolutionsinc.com

PROJECT: GREENE PROJECT
705 E. LAKE SHORE DRIVE
LOCATION: KELLEYS ISLAND, OH 43438
DWG. NO.: EN-7
ISSUE: PRELIM

REVISIONS:
01-10-26 09-04-26
08-03-26 09-16-26
08-08-26 09-16-26
08-31-26 09-16-26
09-04-26

AS SHOWN
09-21-26
DATE: 09-21-26
DRAWN BY: J.S./M.S.
CHECKED BY: P.J.S.

DWG. TITLE:
CONCRETE PIER
DETAILS

PCL XL error

Error:
Operator:
Position:

IllegalOperatorSequence
0xc0
480818